Side elevations apply to specific plots only - refer to site plan for locations

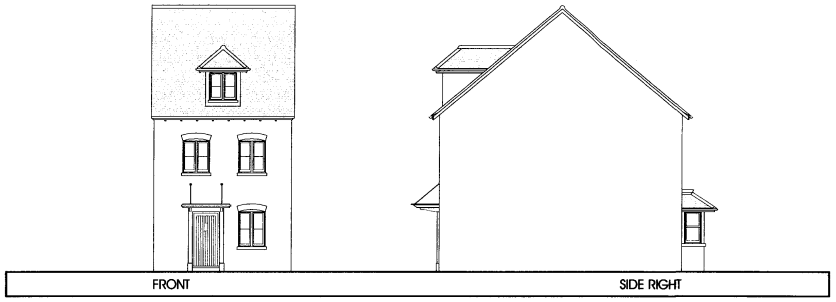

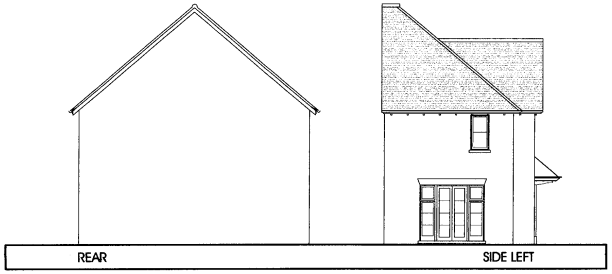

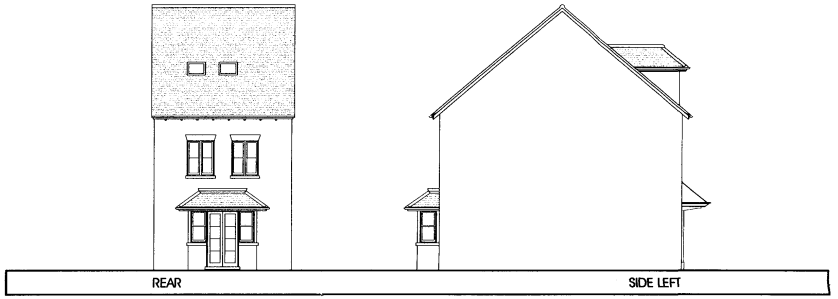

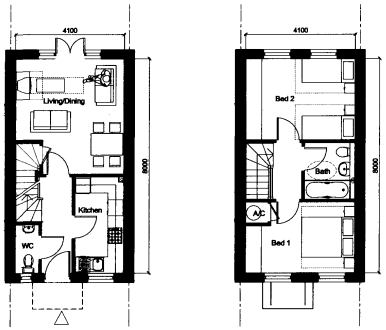

GROUND FLOOR FIRST FLOOR

2A TYPE (65.60m²)
2 bed house

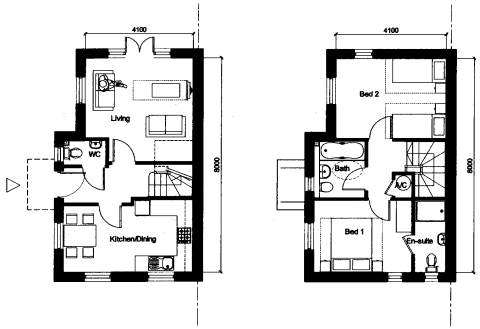

GROUND FLOOR FIRST FLOOR

2B TYPE (73.44m²)
2 bed house

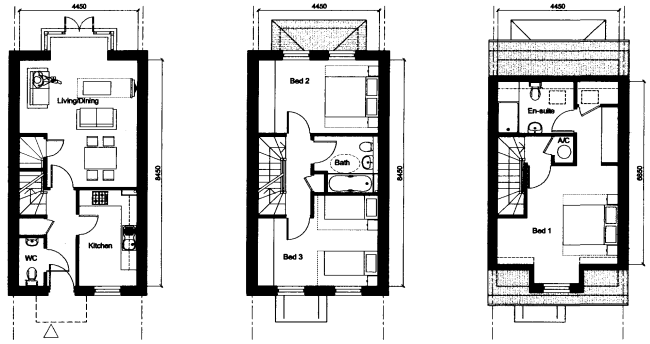

GROUND FLOOR FIRST FLOOR SECOND FLOOR

3A TYPE (106.79m²)
3 bed house

MC 2006/0093
ORIGINAL
MEDWAY
24 JAN 2006
RECEIVED

Persimmon Homes S.E.

Rev B 18.01.06 Type 3A ammended as per client instruction dated 04.01.06 and 12.01.06. (ed) ( )
Rev A 17.12.05 Issued for Planning. General Updates. (ed) ( )

Medway Gate
Cuxton

title Phase 1 House Types 2A / 2B / 3A
drawing no A3760/2.1/30 Rev B
drawn ED/PRB
checked
scale 1:100
date 12.05

PRP